PRELIMINARY/FINAL PLAT OF PLANNED UNIT DEVELOPMENT
FOR
NAVISTAR

BEING PART OF THE NORTHWEST QUARTER OF SECTION 4, AND THE NORTHEAST QUARTER OF SECTION 5, TOWNSHIP 38 NORTH, RANGE 10 EAST OF THE THIRD PRINCIPAL MERIDIAN IN DUPAGE COUNTY, ILLINOIS

BASIS OF BEARINGS: LUCENT TECHNOLOGIES NETWORK SOFTWARE CENTER, LISLE, IL. CONSOLIDATION PLAT

0 50 100 200
SCALE: 1"=100'

Partners by DESIGN incorporated
213 W. INSTITUTE PLACE – SUITE 203 – CHICAGO IL 60610
T 312.649.1111 F 312.649.0993

ROAKE AND ASSOCIATES, INC.
CONSULTING ENGINEERS . LAND SURVEYORS . PLANNERS
1867 HIGH GROVE LANE . NAPERVILLE, ILLINOIS 60540
TEL (630) 355-3232 . FAX (630) 355-3267

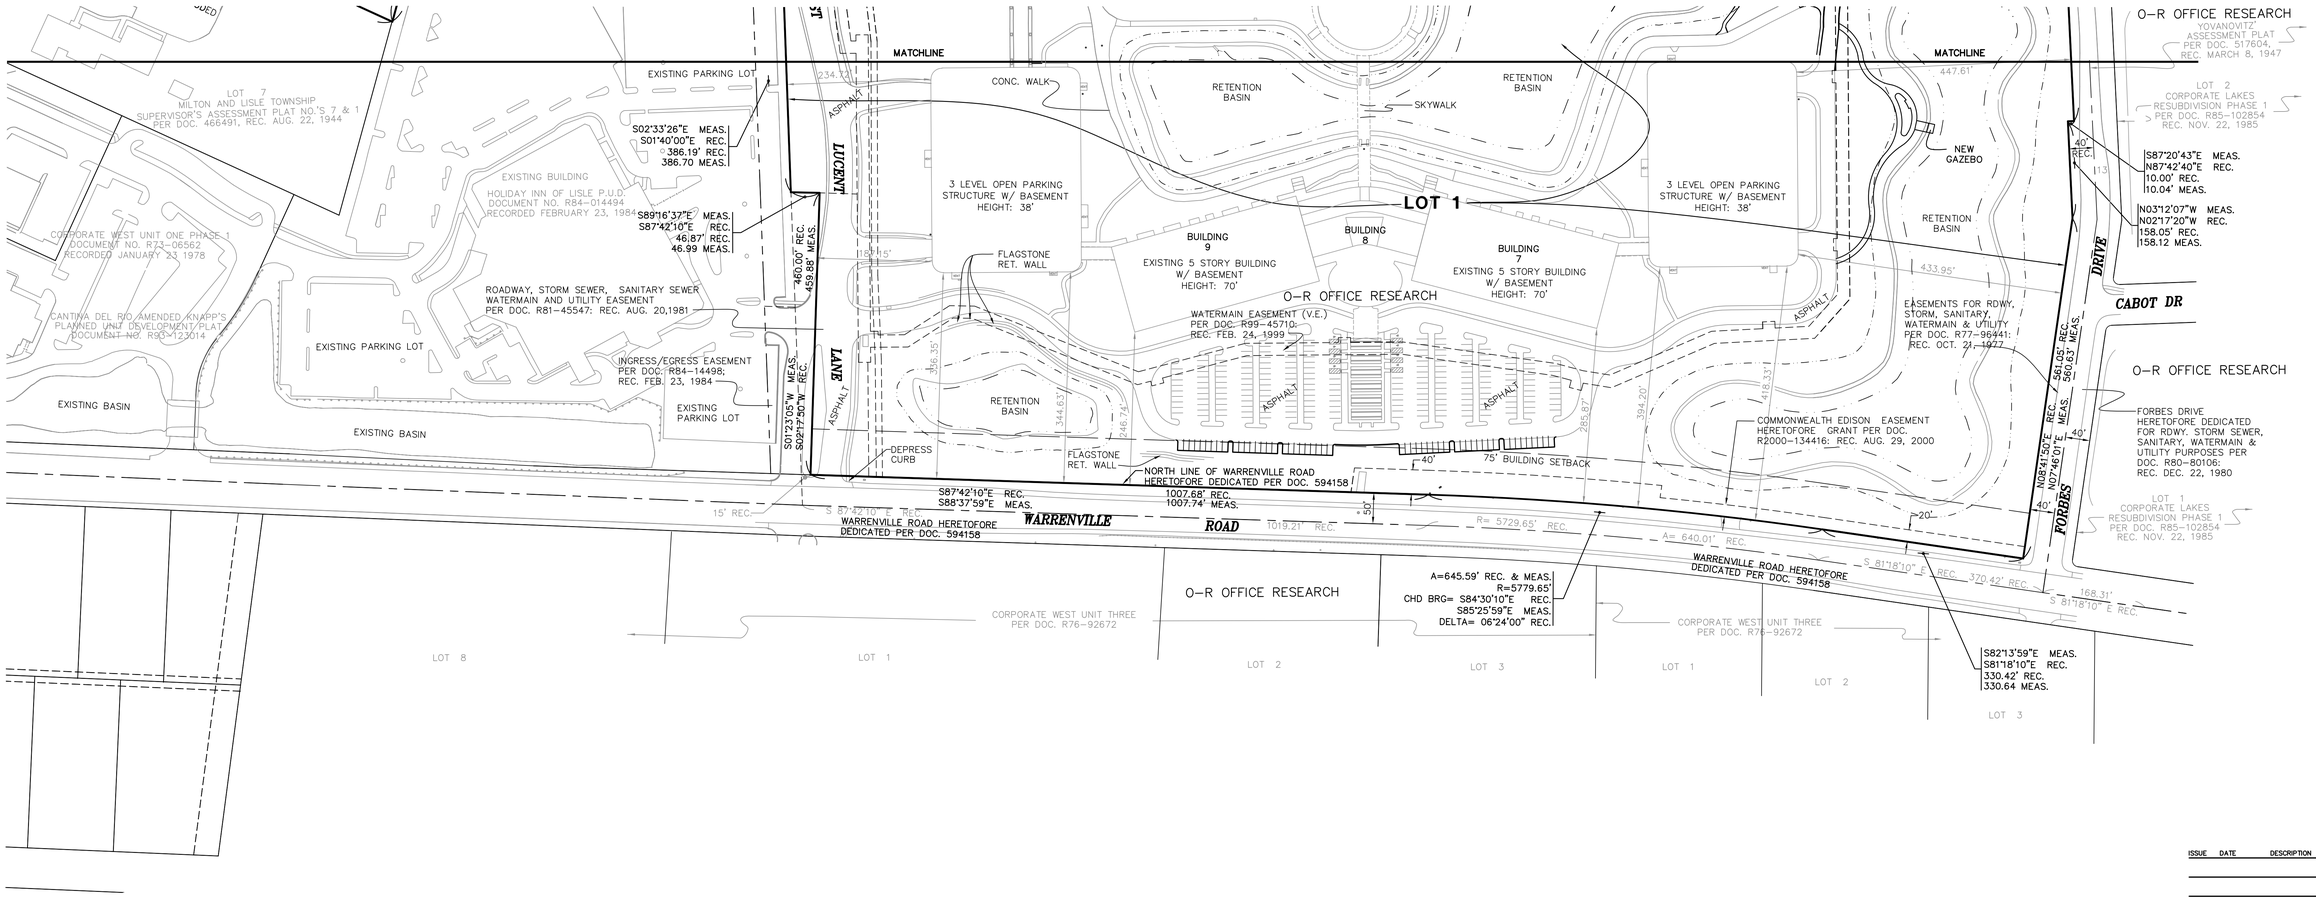

NOT A PLAT OF SUBDIVISION
EXHIBIT TO ORDINANCE NO._____
VILLAGE OF LISLE, DUPAGE COUNTY, ILLINOIS

ISSUE	DATE	DESCRIPTION
01	2009.08.26	ISSUE FOR PUD SUBMITTAL

NAVISTAR
2600 Warrenville Road
Lisle, Illinois 60532

PUD

PROJECT NUMBER:	DRAWN BY:	DRAWING NUMBER:
717.001	SRH/CAH	02
DRAWING NAME: 7171PUD.DWG	DRAWING SCALE: 1"=100'	

© COPYRIGHT 2009 – Partners by DESIGN incorporated. ALL RIGHTS RESERVED. THESE DOCUMENTS MAY NOT BE REPRODUCED IN WHOLE OR IN PART WITHOUT EXPRESS WRITTEN CONSENT OF Partners by DESIGN incorporated.

G:\717\001\7171PUD.dwg, Layout1, 08/28/2009 8:07:56 AM, stevesh
© COPYRIGHT 2009 ROAKE AND ASSOCIATES, INC. ALL RIGHTS RESERVED